


New Milford Public Schools
RFP - E - 2627-001 NMHS Tennis Courts
Addendum 2
Site Drawings

NMHS C002
NMHS L005
NMHS L012

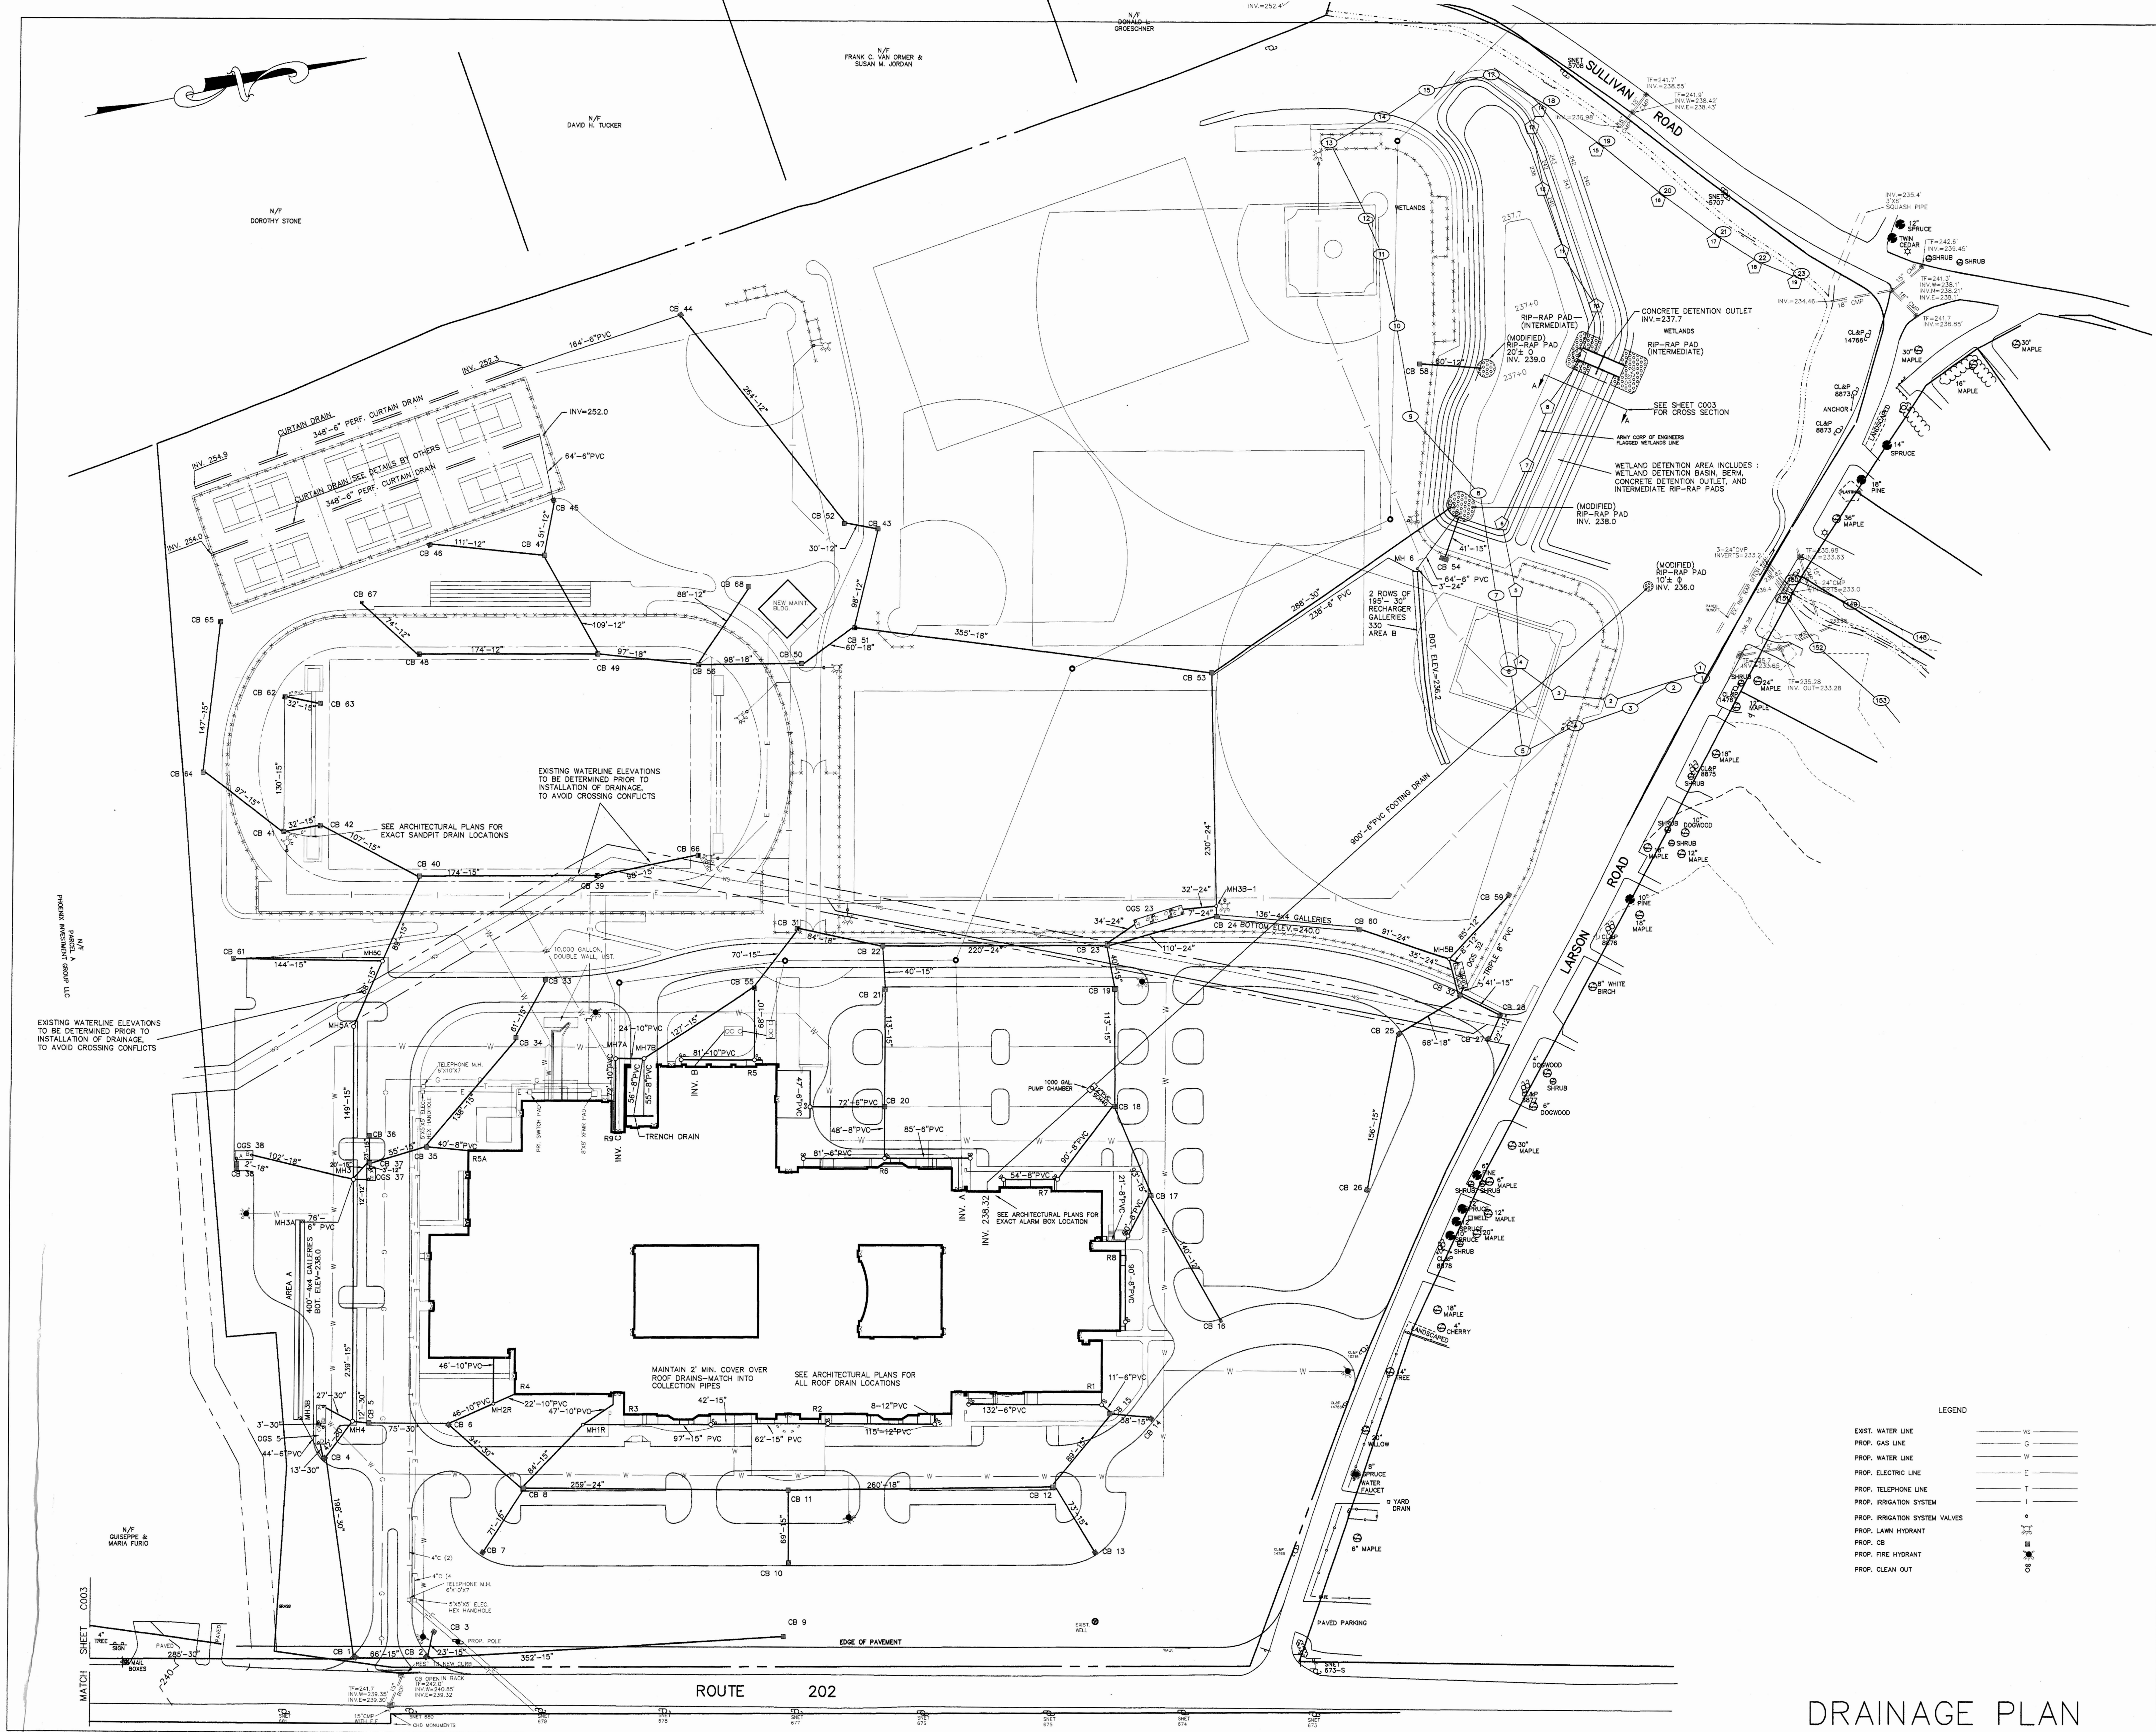

This drawing and details on it, as an instrument of service, is the property of the architect and may be used for this specific project and shall not be loaned, copied or reproduced without written consent of the architect.

Date:	9/8/98
Scale:	1"=60'
Proj. No.:	96956D9B
Map No.:	1825
Sheet:	C002
40 Old New Milford Road Brookfield, CT 06804 (203)775-6207	
33 Village Green Drive Litchfield, CT 06759 (860)567-3179	



PROFESSIONAL SEAL

PROJECT MANAGER
ARCHITECT/ENGINEER
DRAWN BY



FLETCHER
THOMPSON

ARCHITECTURE / ENGINEERING / INTERIOR DESIGN

FLETCHER-THOMPSON, INC.
TWO LAFAYETTE SQUARE
BRIDGEPORT, CT 06604-3944

PROJECT TITLE

NEW MILFORD
HIGH SCHOOL
LARSON FARM
NEW MILFORD, CT.

DRAWING TITLE

SITE
UTILITY
PLAN
DETAILS

NO	DATE	REVISION	BY
DATE	SEPTEMBER 8, 1998		
SCALE	1"=60'		
PROJECT NO.	49801.06		
DRAWING NO.	C002		

LEGEND	
EXIST. WATER LINE	— WS —
PROP. GAS LINE	— G —
PROP. WATER LINE	— W —
PROP. ELECTRIC LINE	— E —
PROP. TELEPHONE LINE	— T —
PROP. IRRIGATION SYSTEM	— I —
PROP. LAWN HYDRANT	— LH —
PROP. CB	— CB —
PROP. FIRE HYDRANT	— FH —
PROP. CLEAN OUT	— CO —

DRAINAGE PLAN


WORK ITEM LEGEND

- 1 CONCRETE ROAD PAVEMENT
- 2 CONCRETE WALK PAVEMENT
- 3 CONCRETE CURB
- 4 BITUMINOUS CONCRETE CURB
- 5 BITUMINOUS CONCRETE ROAD PAVEMENT
- 6 BITUMINOUS CONCRETE PARKING PAVEMENT
- 7 BITUMINOUS CONCRETE WALK PAVEMENT
- 8 PAVEMENT MARKINGS
- 9 CONCRETE UNIT PAVERS
- 10 ACCESSIBLE FLUSH CURB
- 11 CHAIN LINK FENCE (HT. INDICATED ON PLAN)
- 12 CLAY INFILL PAVEMENT
- 13 SYNTHETIC TRACK SURFACE
- 14 TEAM BENCH
- 15 SCOREBOARD
- 16 TENNIS COURT PAVEMENT
- 17 GUARD RAIL
- 18 CONCRETE WHEEL STOP
- 19 HANDICAPPED PARKING SIGN
- 20 ATHLETIC FIELD LAWN
- 21 36" WIDE CHAIN LINK GATE
- 22 GENERAL LAWN

PLANT LIST

KEY	QUANTITY	BOTANICAL NAME	COMMON NAME	SIZE	ROOT	REMARKS
Pa(s)	24	Pinus strobus	EASTERN WHITE PINE	5' - 6' HT.	B & B	
Chr	3	Cornus florida 'rubra'	RED FLOWERING DOGWOOD	1' - 2' HT.	B & B	
Mf	5	Malus floribunda	JAPANESE CRABAPPLE	2' - 2 1/2' CAL.	B & B	
Gts	3	Gleditsia triacanthos inermis 'SHADEMASTER'	SHADEMASTER HONEYLOCUST	2-1/2' - 3' CAL.	B & B	

N/F
DAVID H. TUCKER
R-40

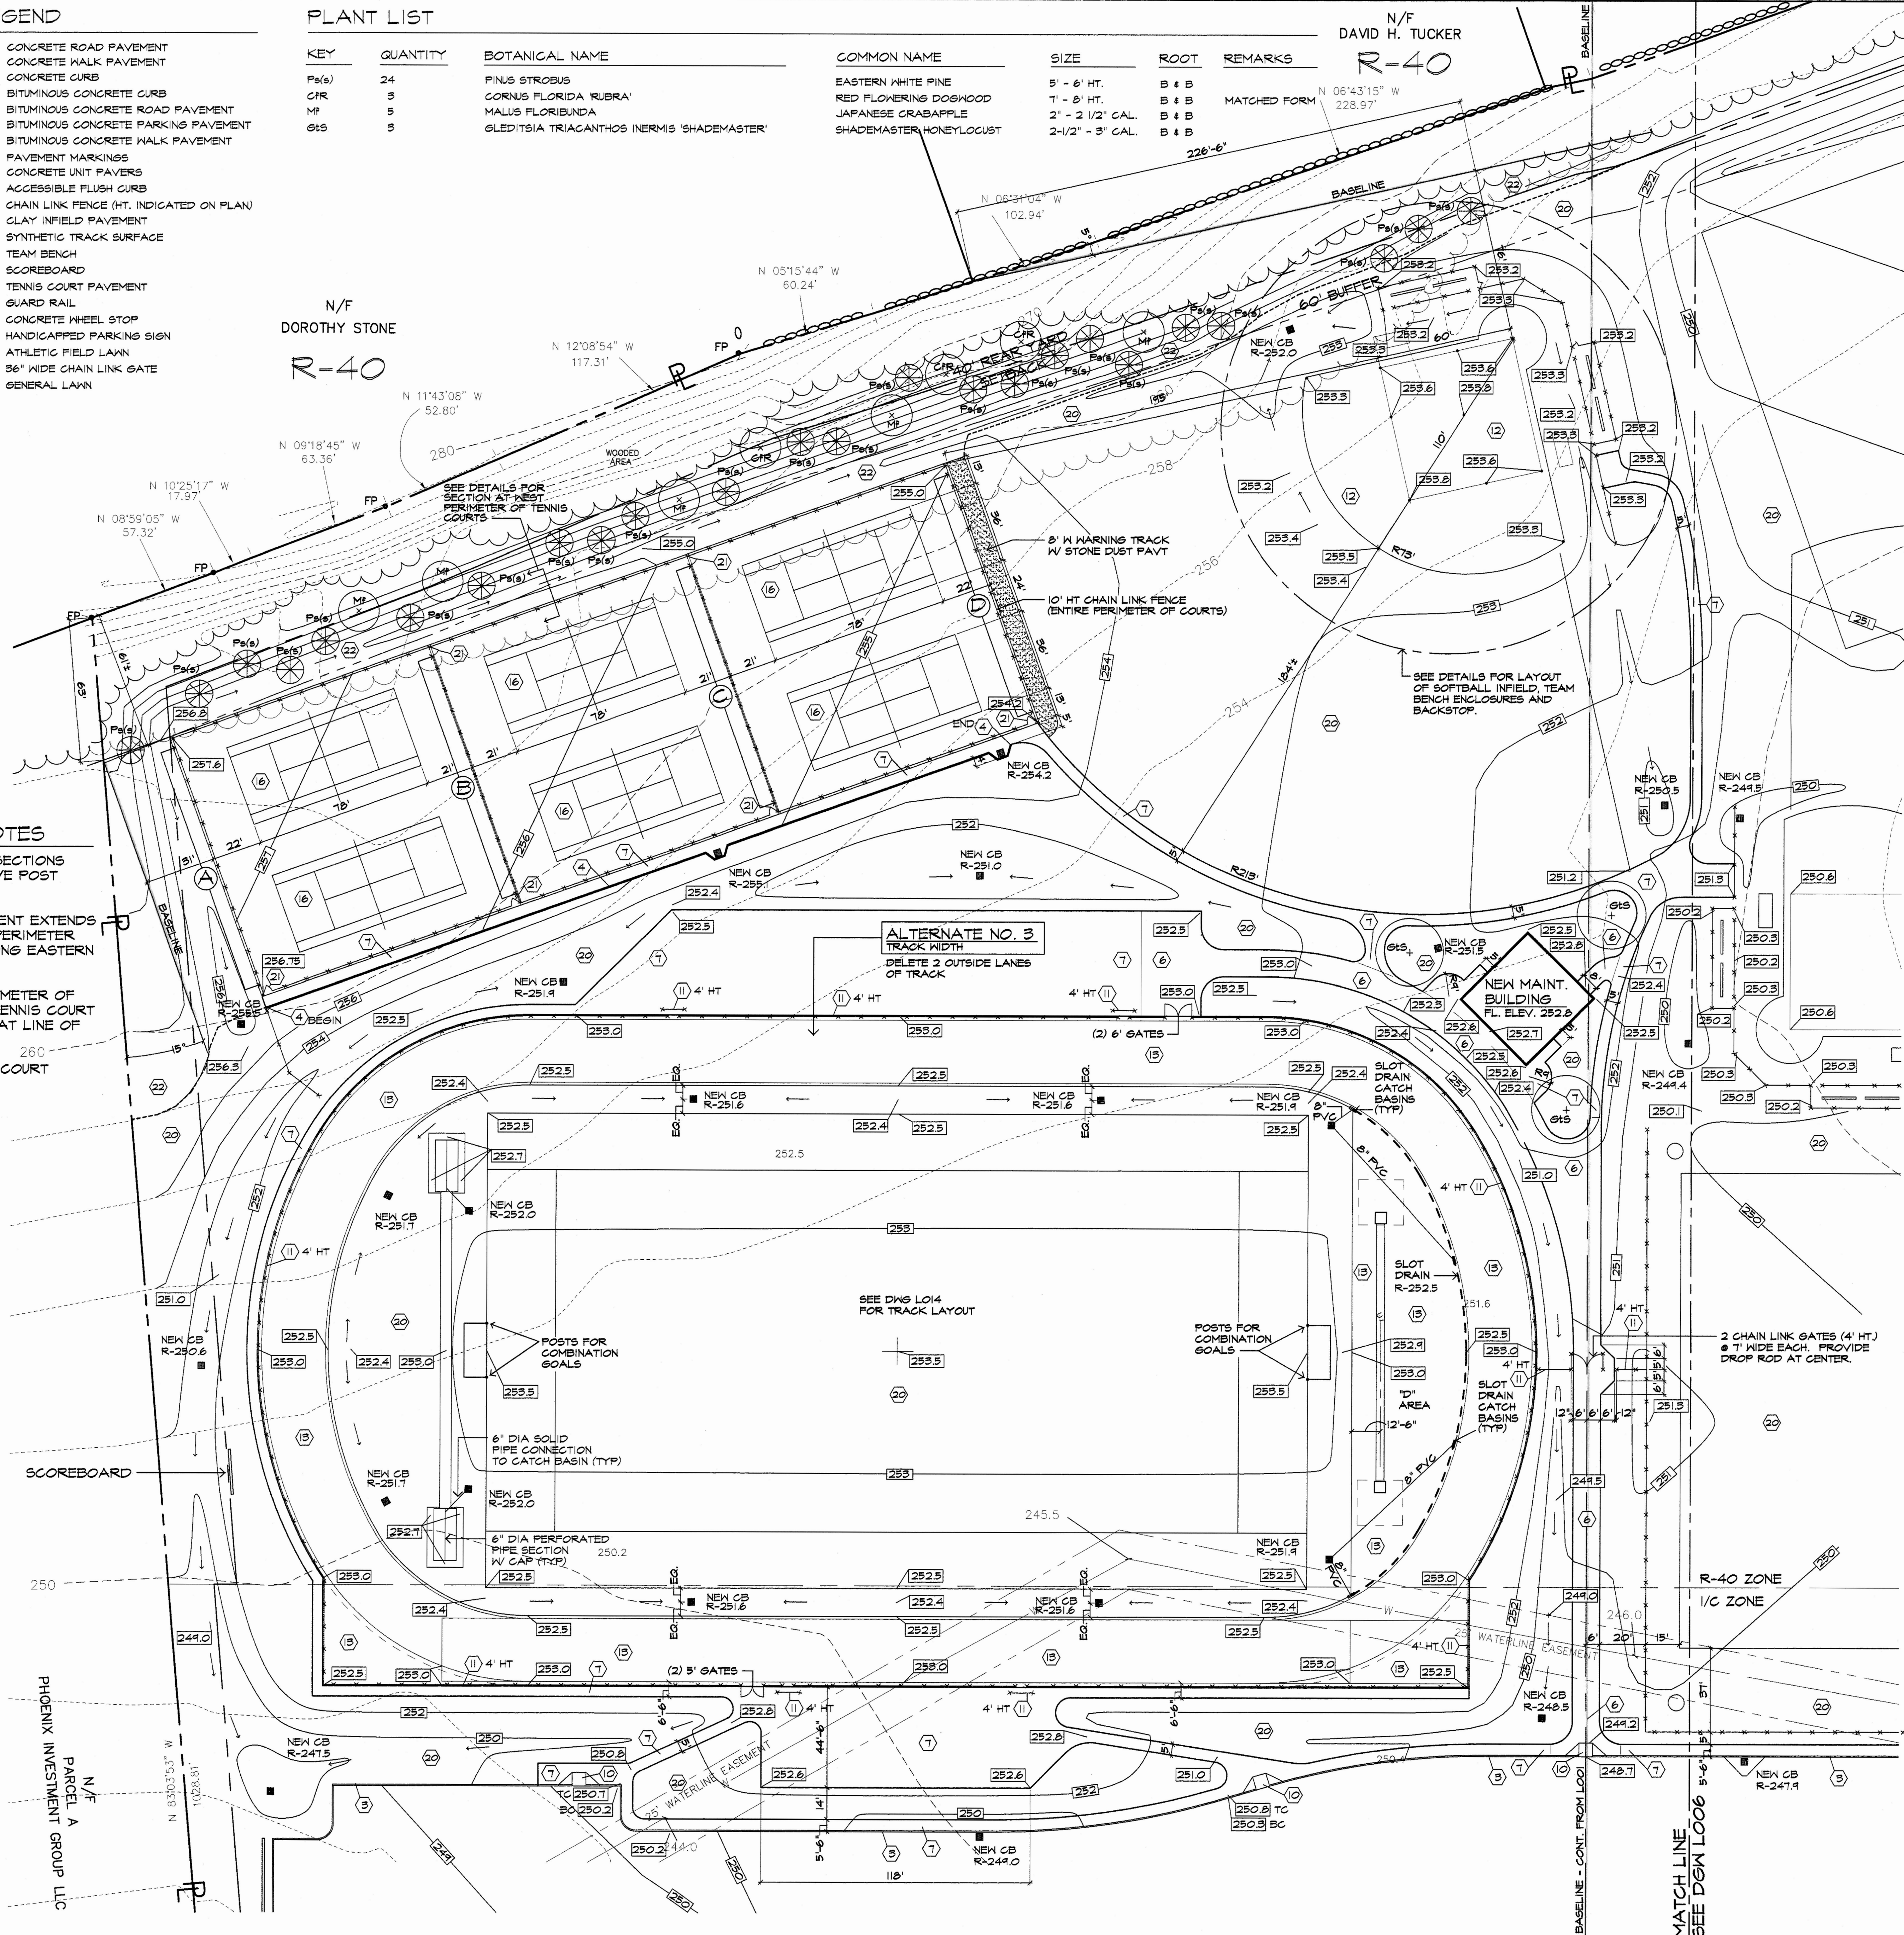


TENNIS COURT NOTES

1. TENNIS COURT FENCE SECTIONS A, B, C & D SHALL HAVE POST SPACING OF 8' OC.
2. TENNIS COURT PAVEMENT EXTENDS 12" BEYOND LINE OF PERIMETER FENCING, EXCEPT ALONG EASTERN EDGE.
3. ALONG EASTERN PERIMETER OF TENNIS COURTS, END TENNIS COURT ACRYLIC SURFACING AT LINE OF CHAIN LINK FENCE.
4. SEE LO12 FOR TENNIS COURT LAYOUT.

This drawing and details on it, as an instrument of service, is the property of the architect and may be used for this specific project and shall not be loaned, copied or reproduced without written consent of the architect.

BLADES + COVEN
LANDSCAPE ARCHITECTS
1057 BROAD STREET
BRIDGEPORT, CT 06604
PHONE (203)336-1776 FAX (203)336-0648

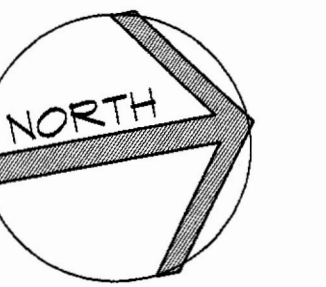

0 30' 60' 105'

PROFESSIONAL SEAL

PRINCIPAL IN CHARGE B. BLADES
LANDSCAPE ARCHITECT BLADES + COVEN
DRAWN BY K. ALLEN



FLETCHER THOMPSON

ARCHITECTURE / ENGINEERING / INTERIOR DESIGN

FLETCHER-THOMPSON, INC.
TWO LAFAYETTE SQUARE
BRIDGEPORT, CT 06604-3944

PROJECT TITLE

NEW MILFORD HIGH SCHOOL


LARSON FARM
NEW MILFORD, CONNECTICUT

STATE PROJECT NO. 096-032N

DRAWING TITLE


DETAILED SITE PLAN - SOUTH ATHLETIC FIELDS

NO DATE REVISION BY
DATE
SCALE 1" = 30'
PROJECT NO. 49801.06
DRAWING NO. L005

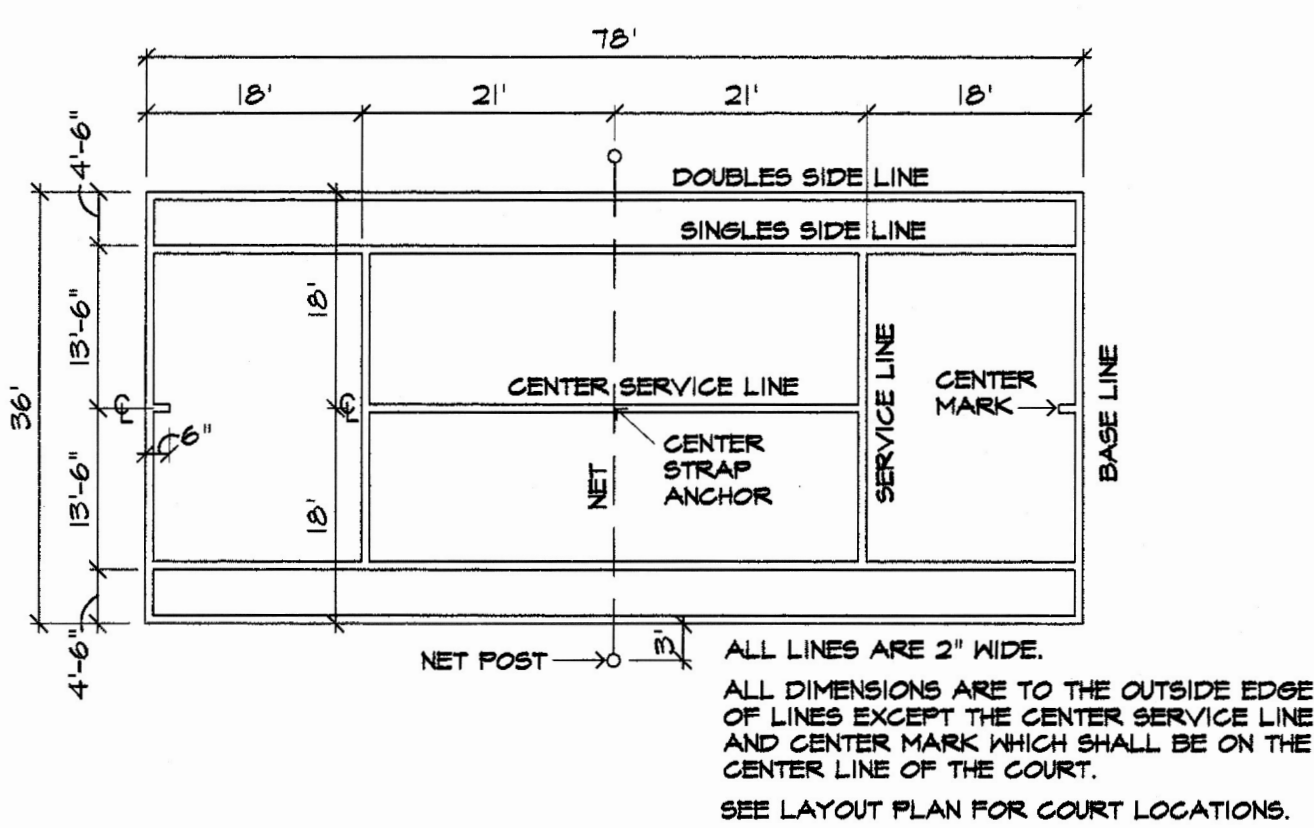


TENNIS COURT LAYOUT

NTS

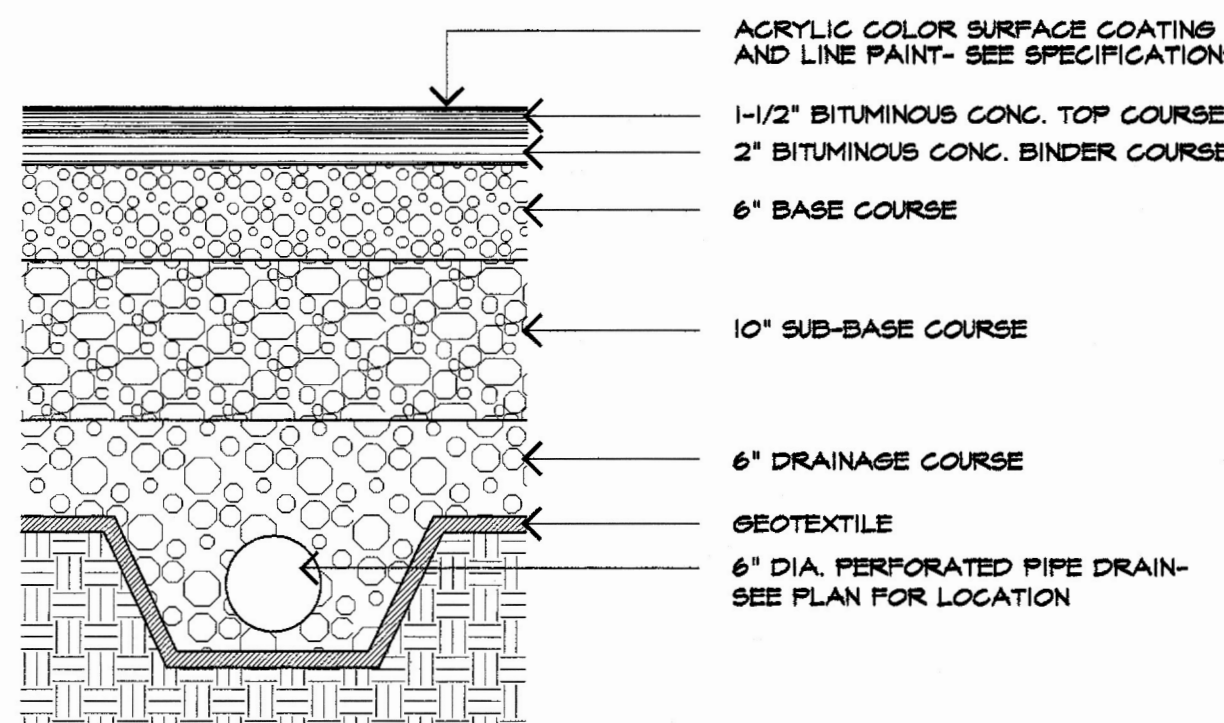


TENNIS COURT PAVEMENT

NTS

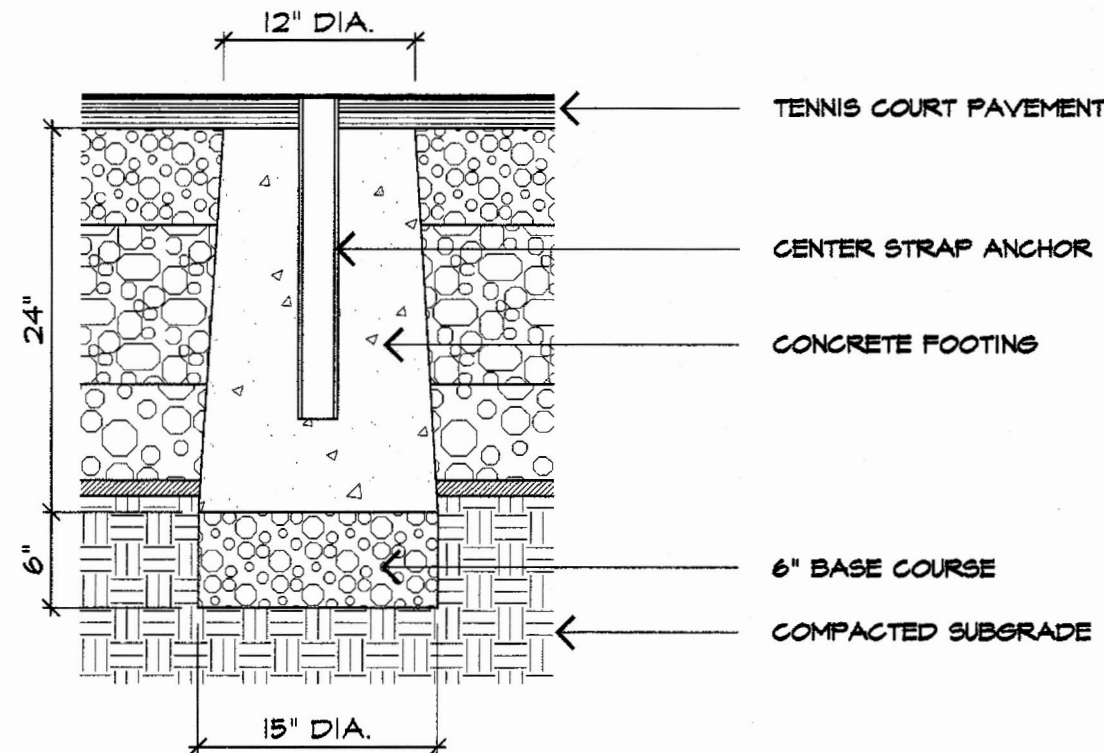


TENNIS NET STRAP ANCHOR

NTS

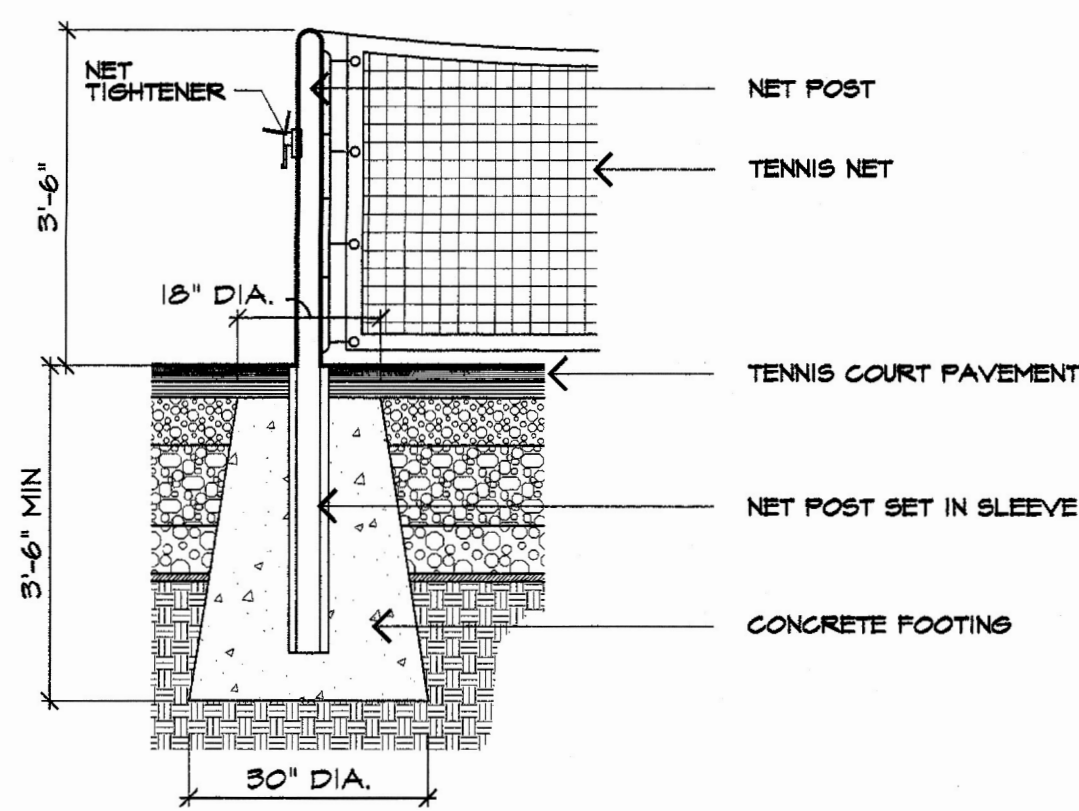


TENNIS NET POST AND FOOTING

NTS

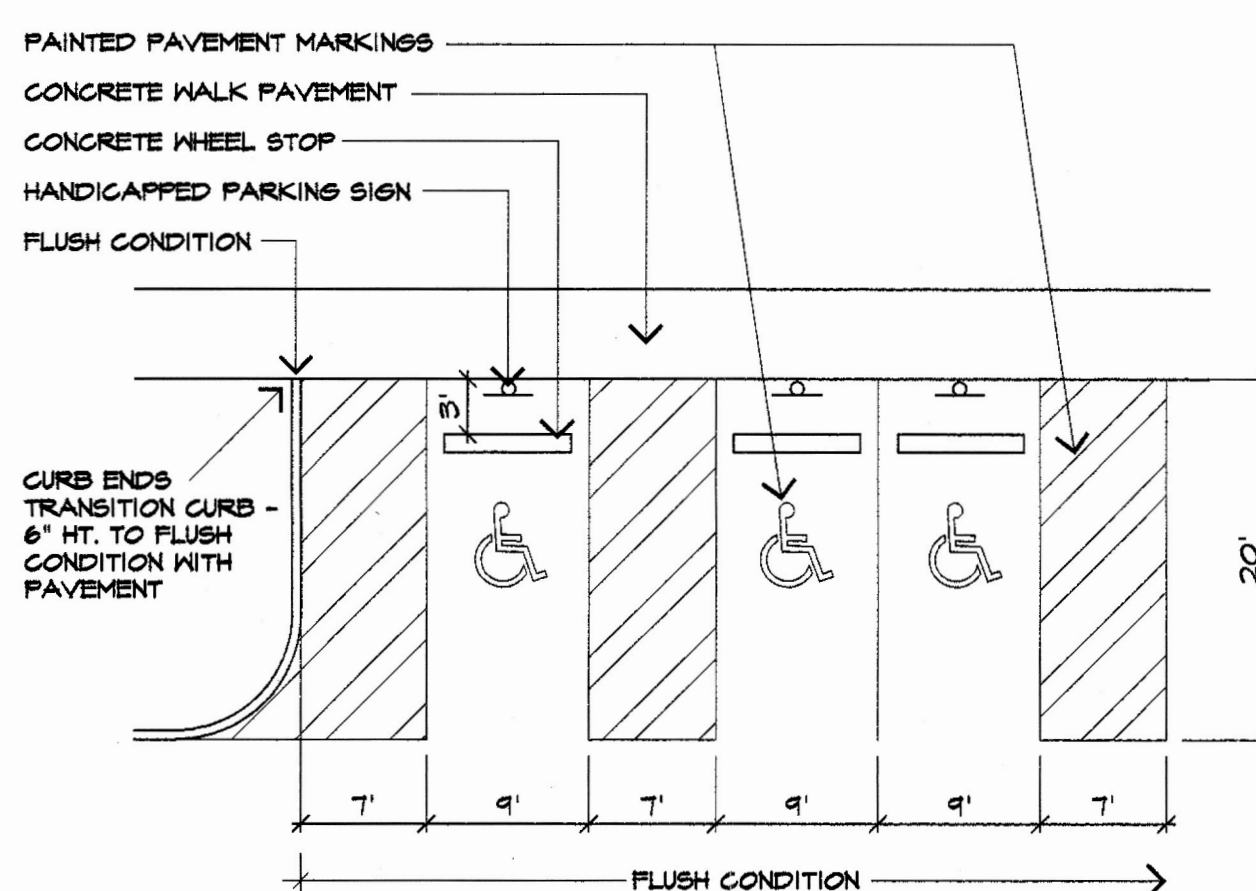


ACCESSIBLE PARKING SPACES

NTS

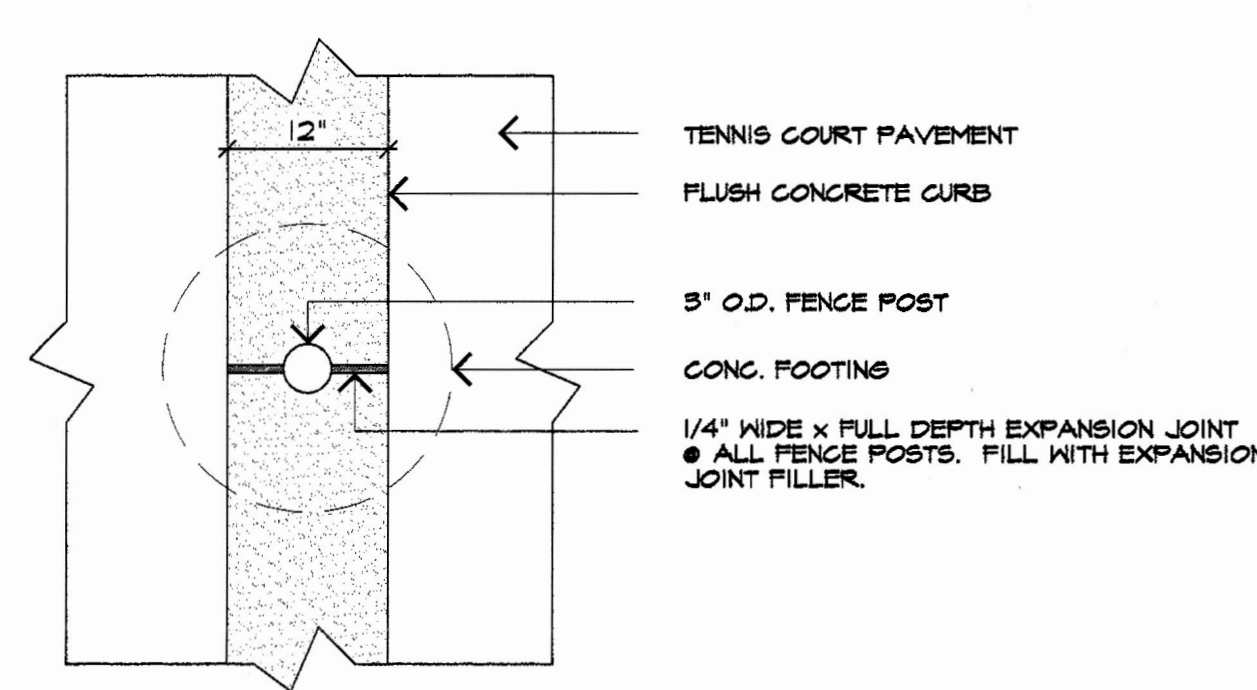

FLUSH CONCRETE CURB - PLAN


NTS

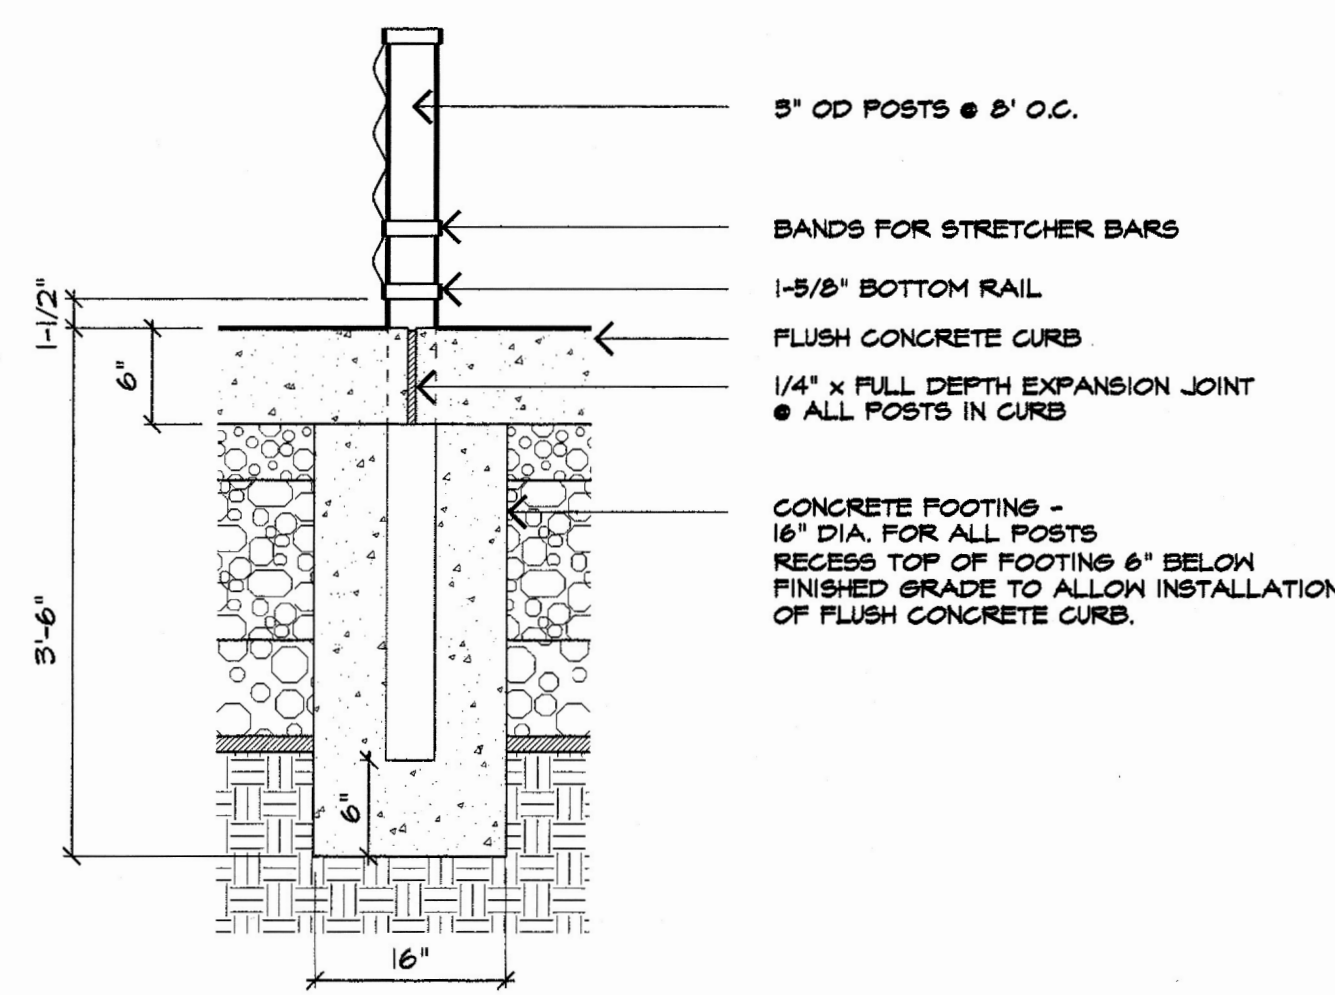

FLUSH CONCRETE CURB - SECTION


NTS

LOCATE 2 INTERIOR FENCE SECTIONS AT TENNIS COURTS - SEE PLAN.

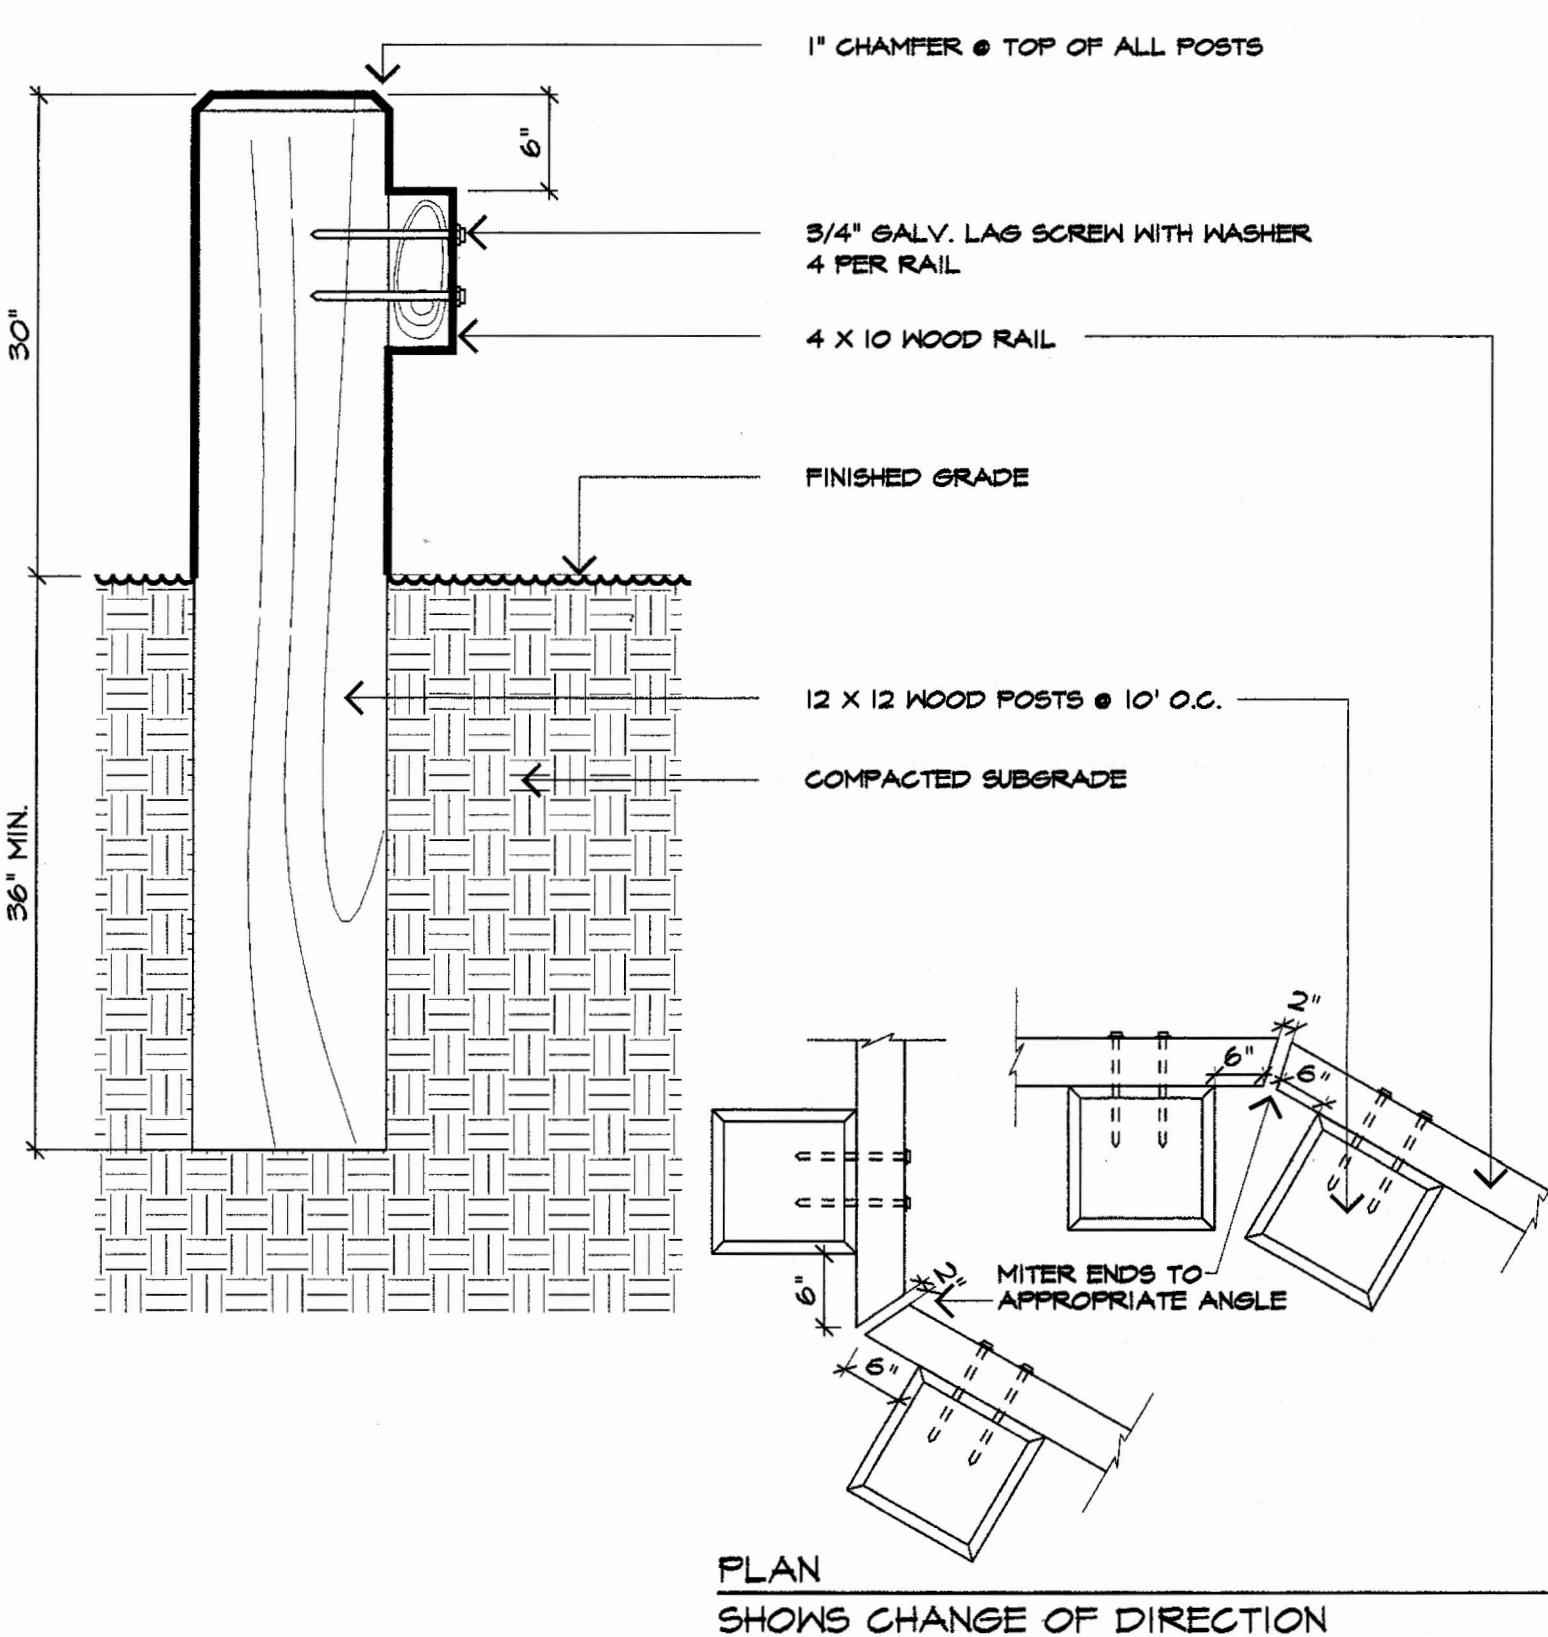


WOOD GUARD RAIL

NTS

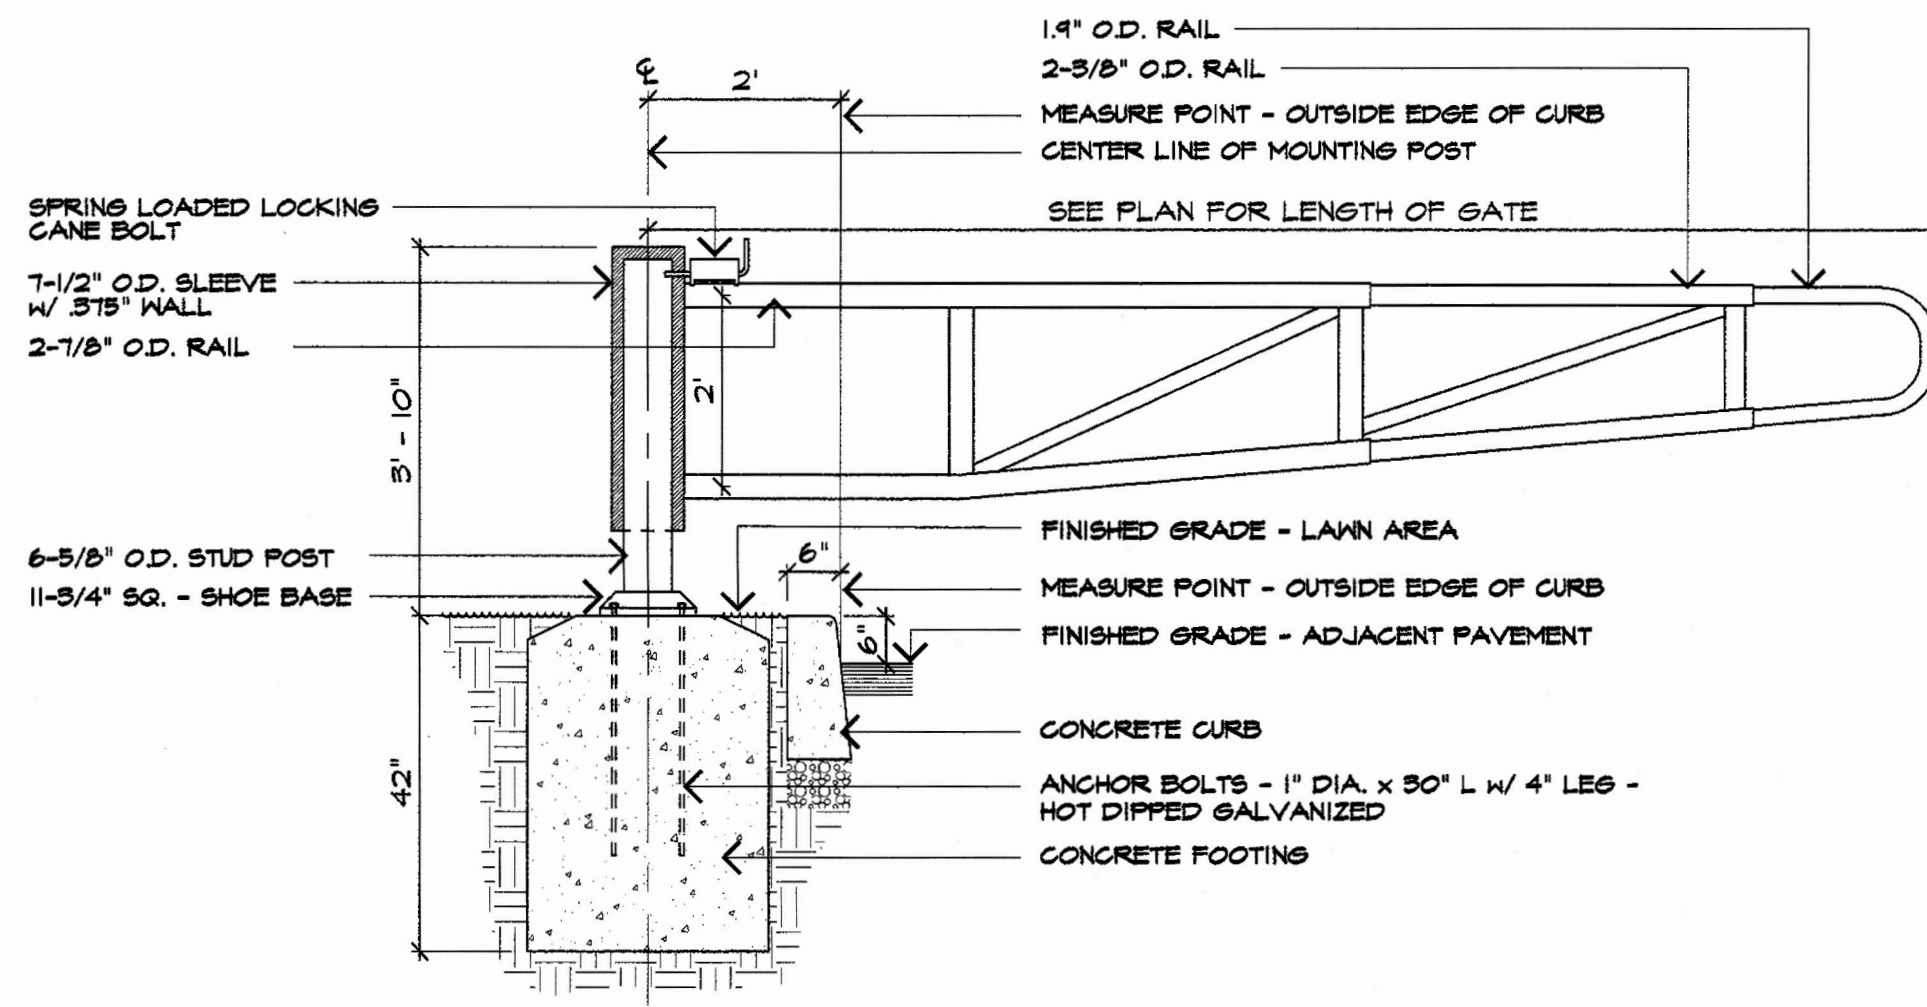


VEHICLE BARRIER GATE

NTS

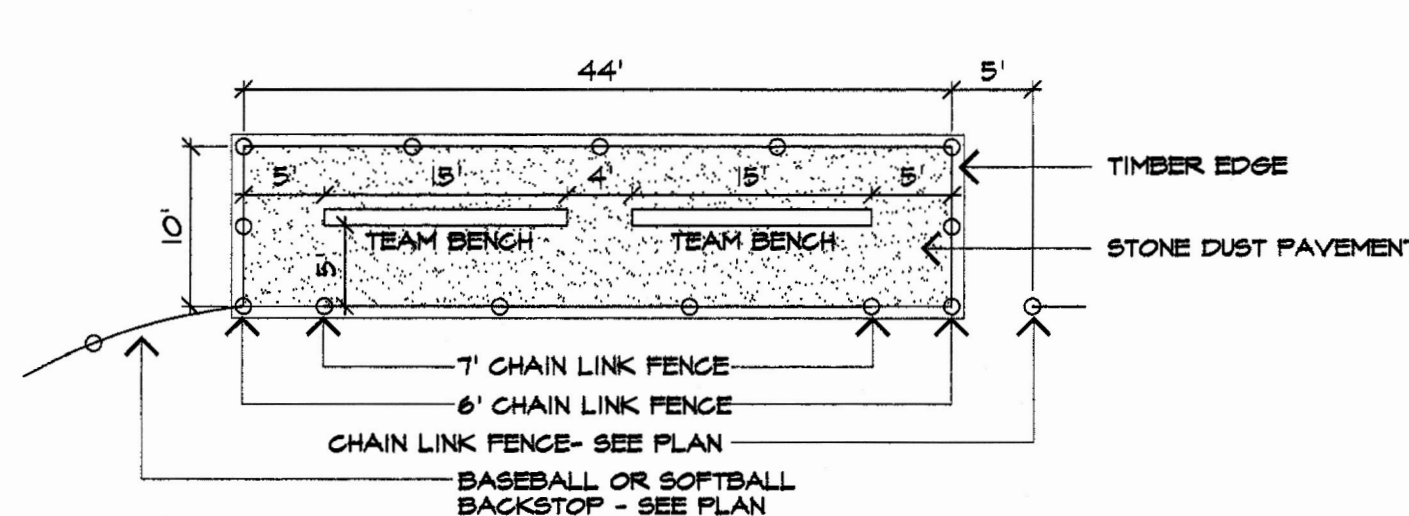

TEAM BENCH ENCLOSURE


NTS

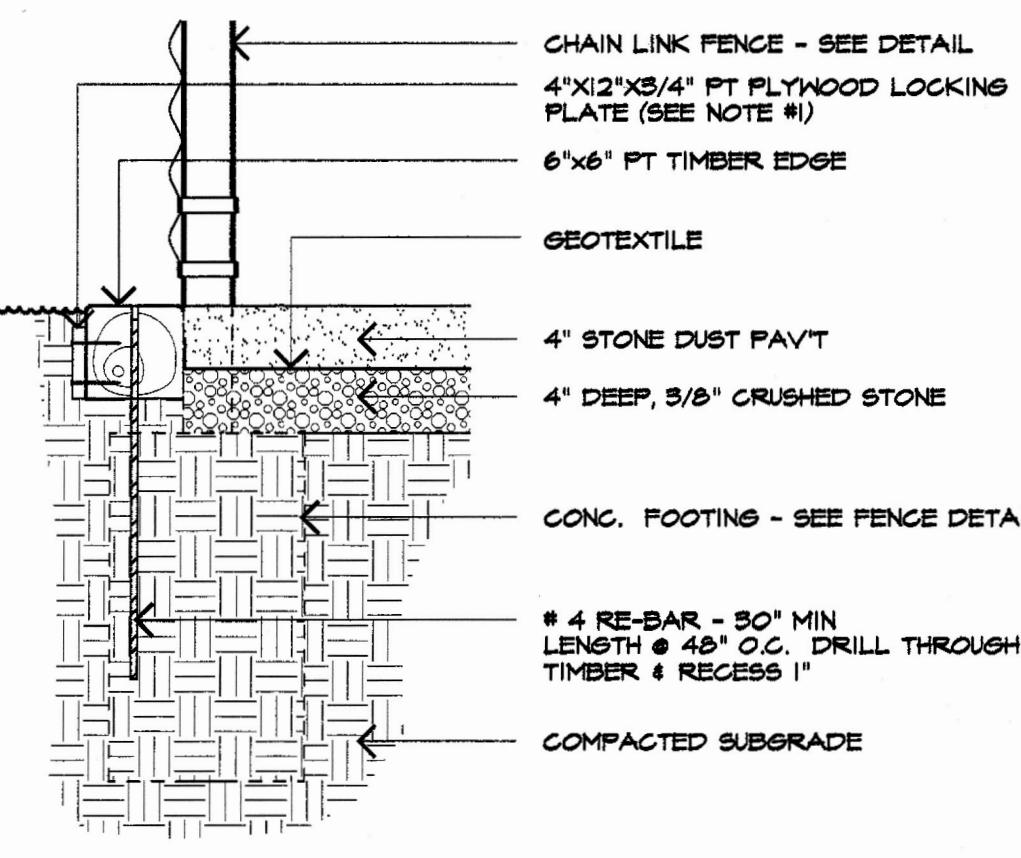

STONE DUST PAVEMENT


NTS

INSTALL AT ALL SOFTBALL AND BASEBALL TEAM BENCH ENCLOSURES AND AS SHOWN ON PLANS.

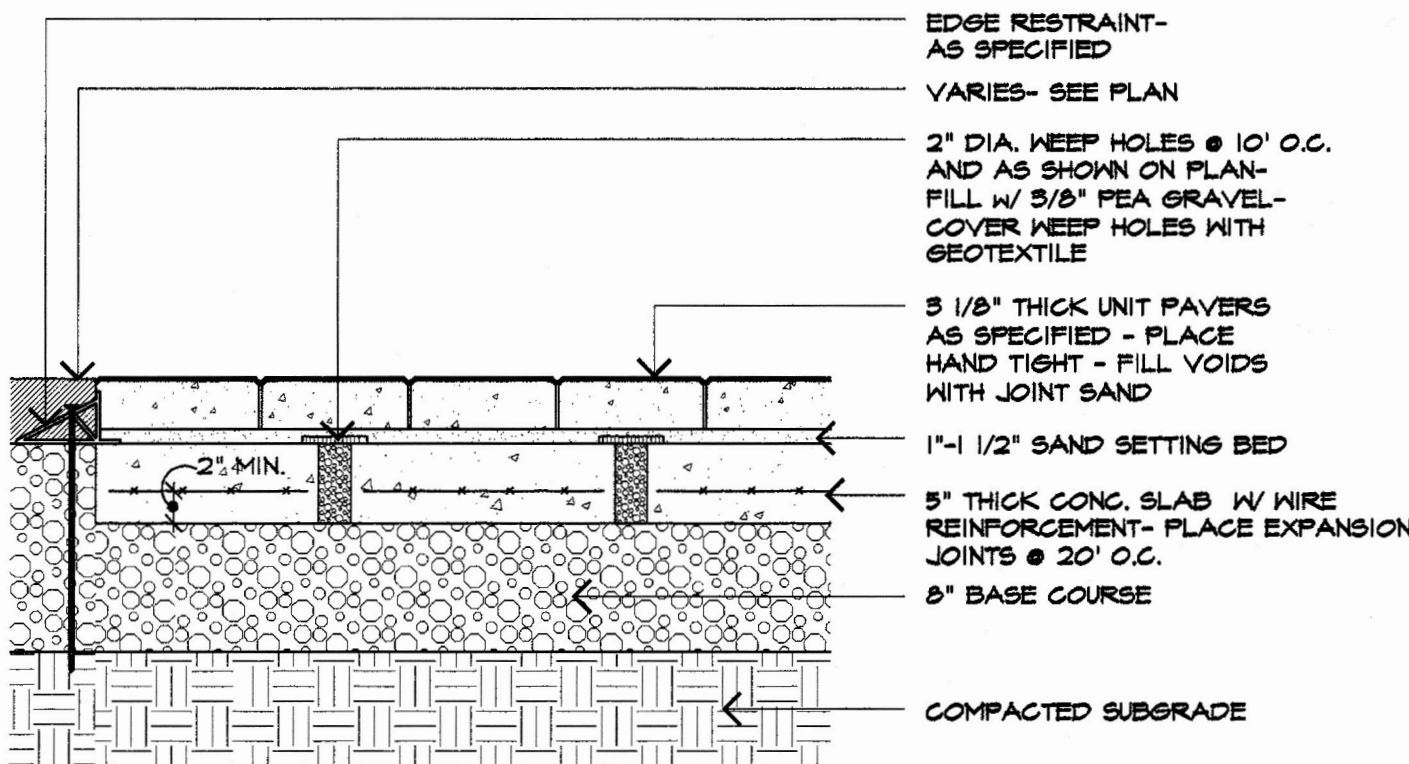


TYPE "A" CONC. UNIT PAVERS

NTS

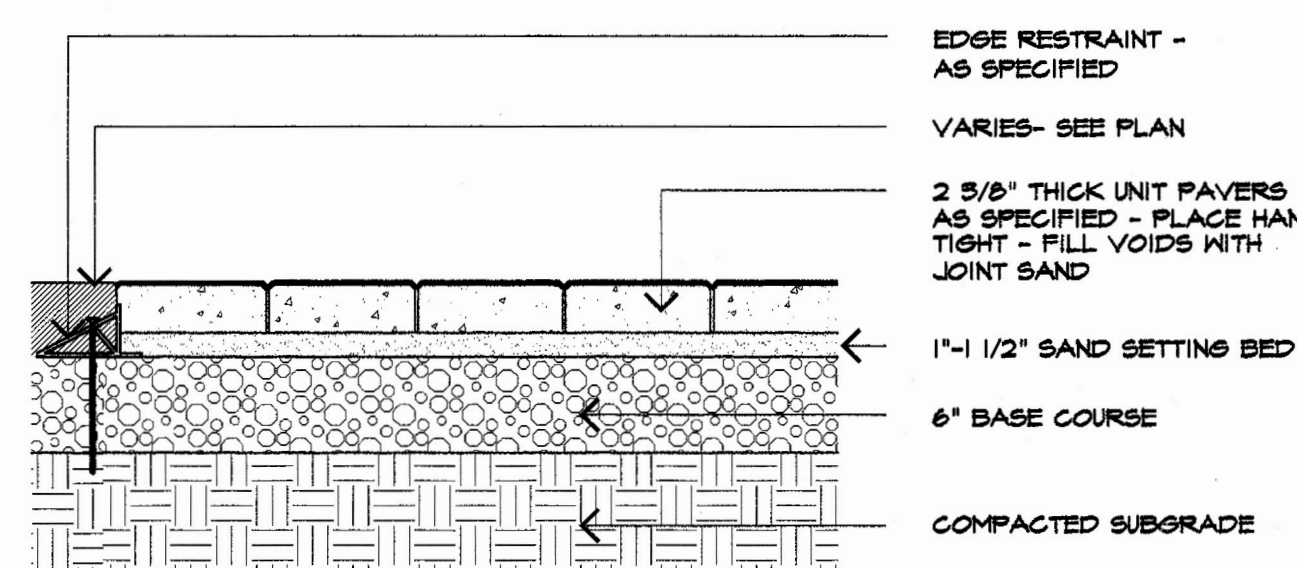


TYPE "B" CONC. UNIT PAVERS

NTS

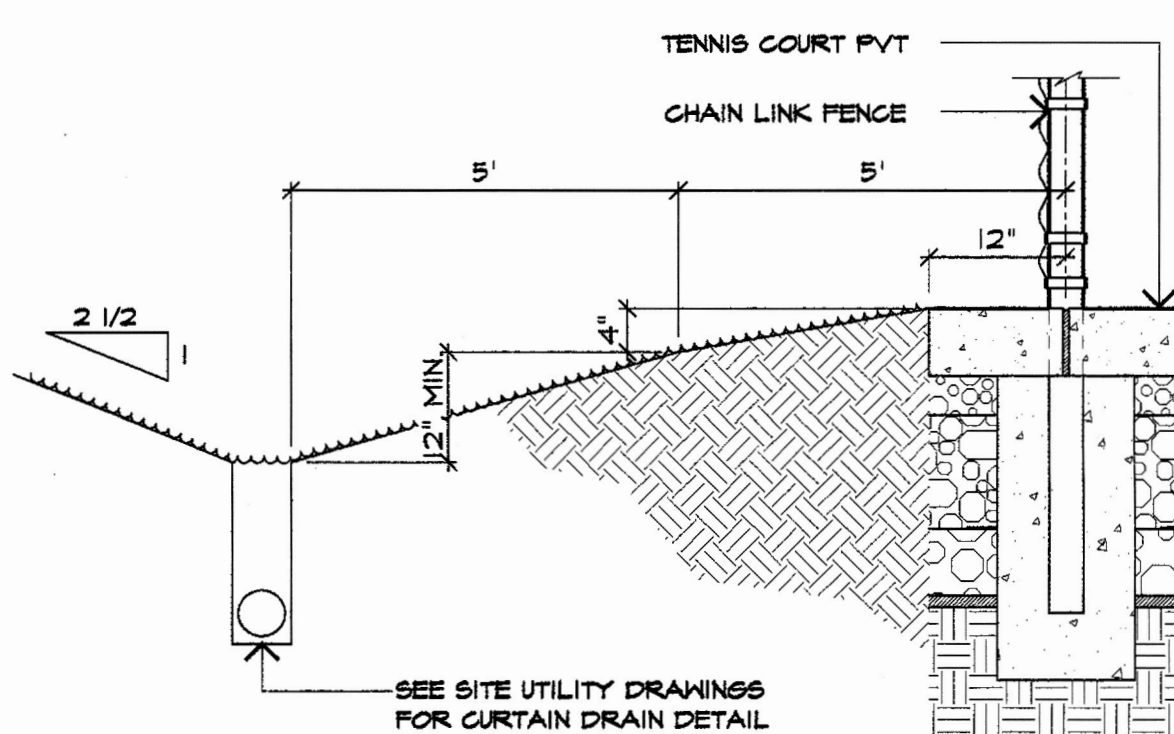


SECTION AT WEST PERIMETER OF TENNIS COURTS

NTS

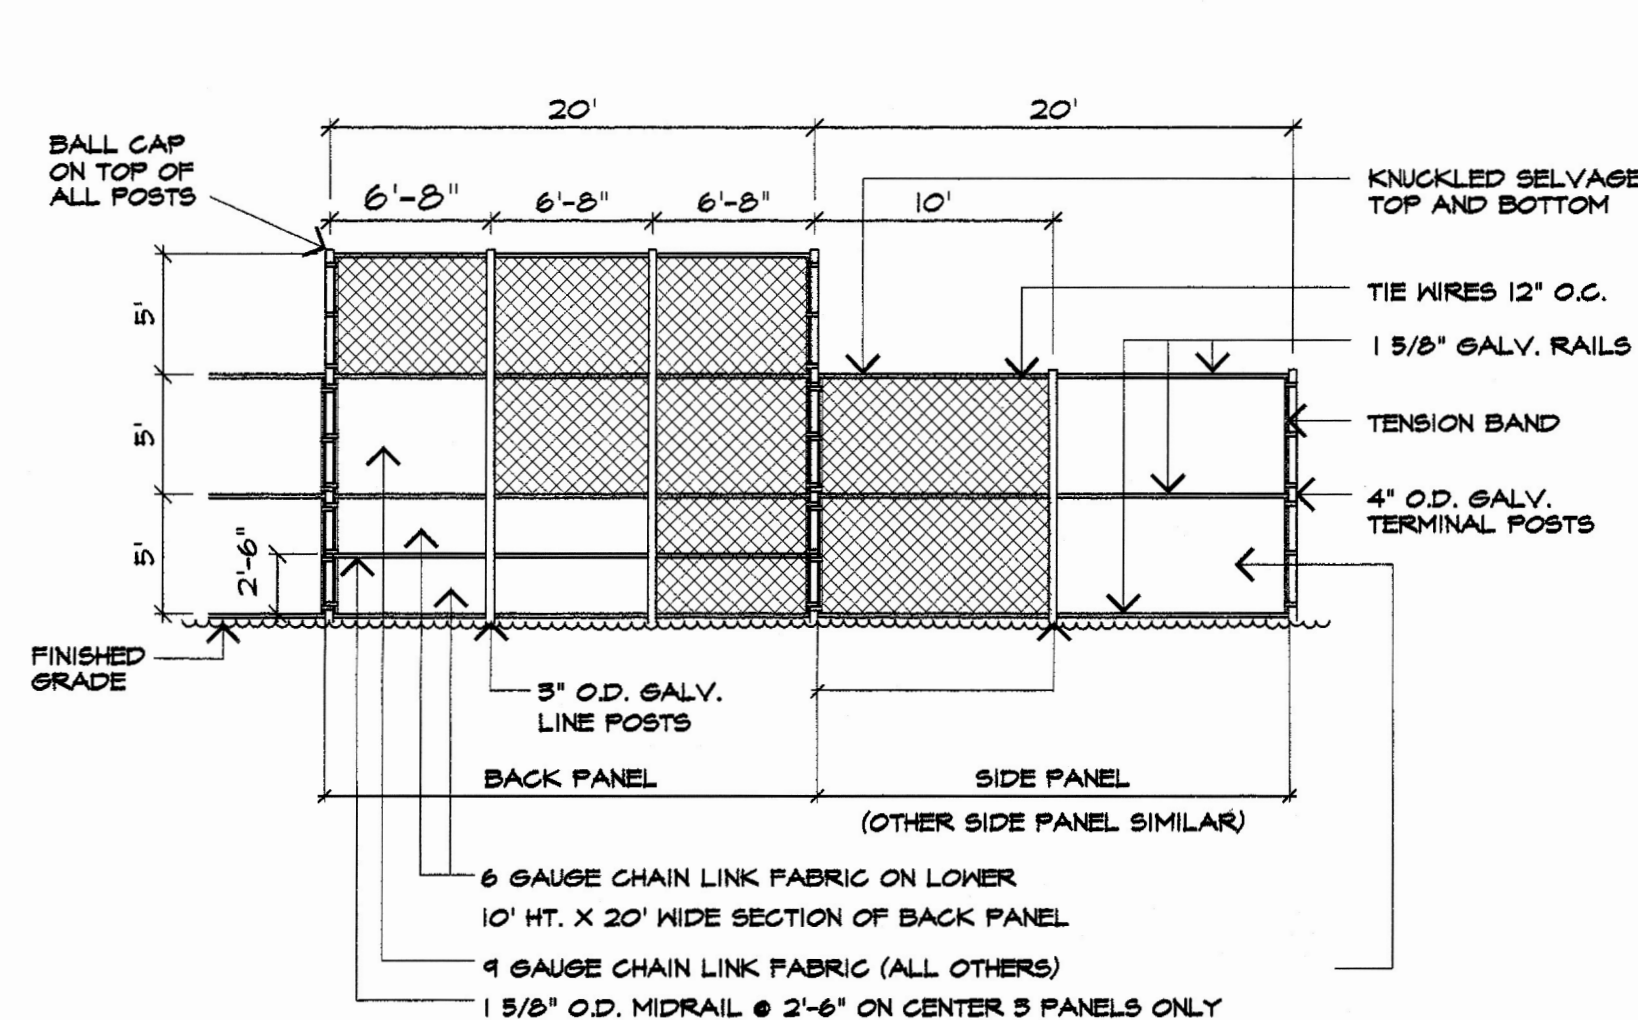


ELEVATION

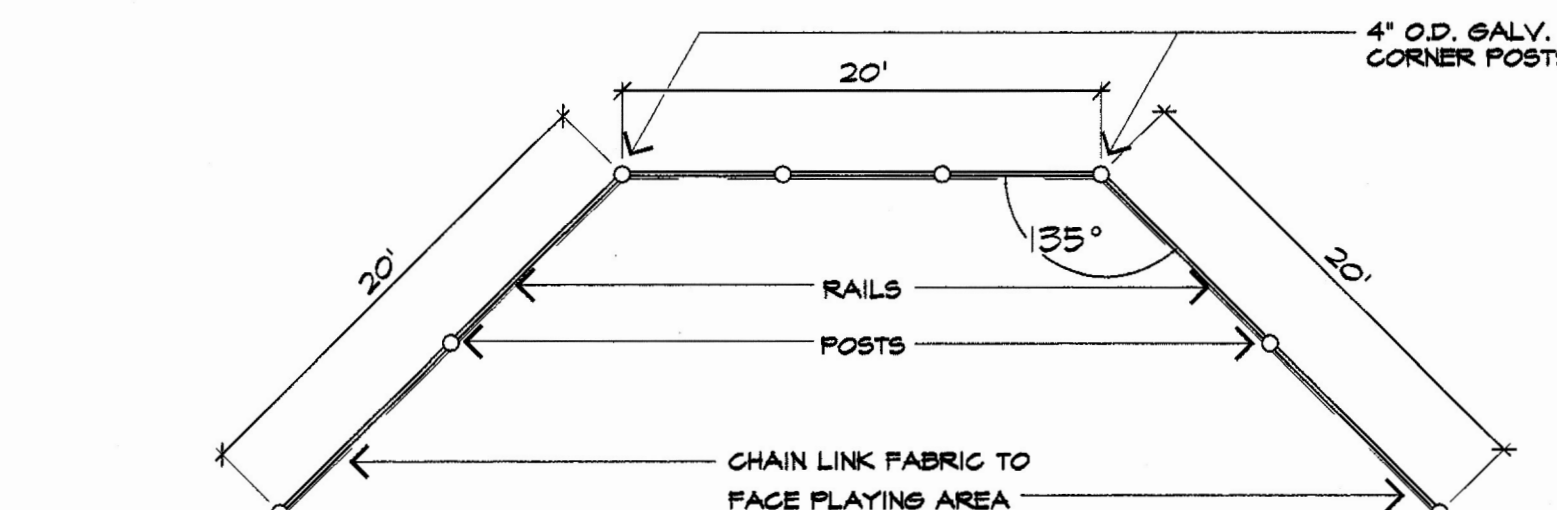


PLAN

SOFTBALL BACKSTOP

NTS

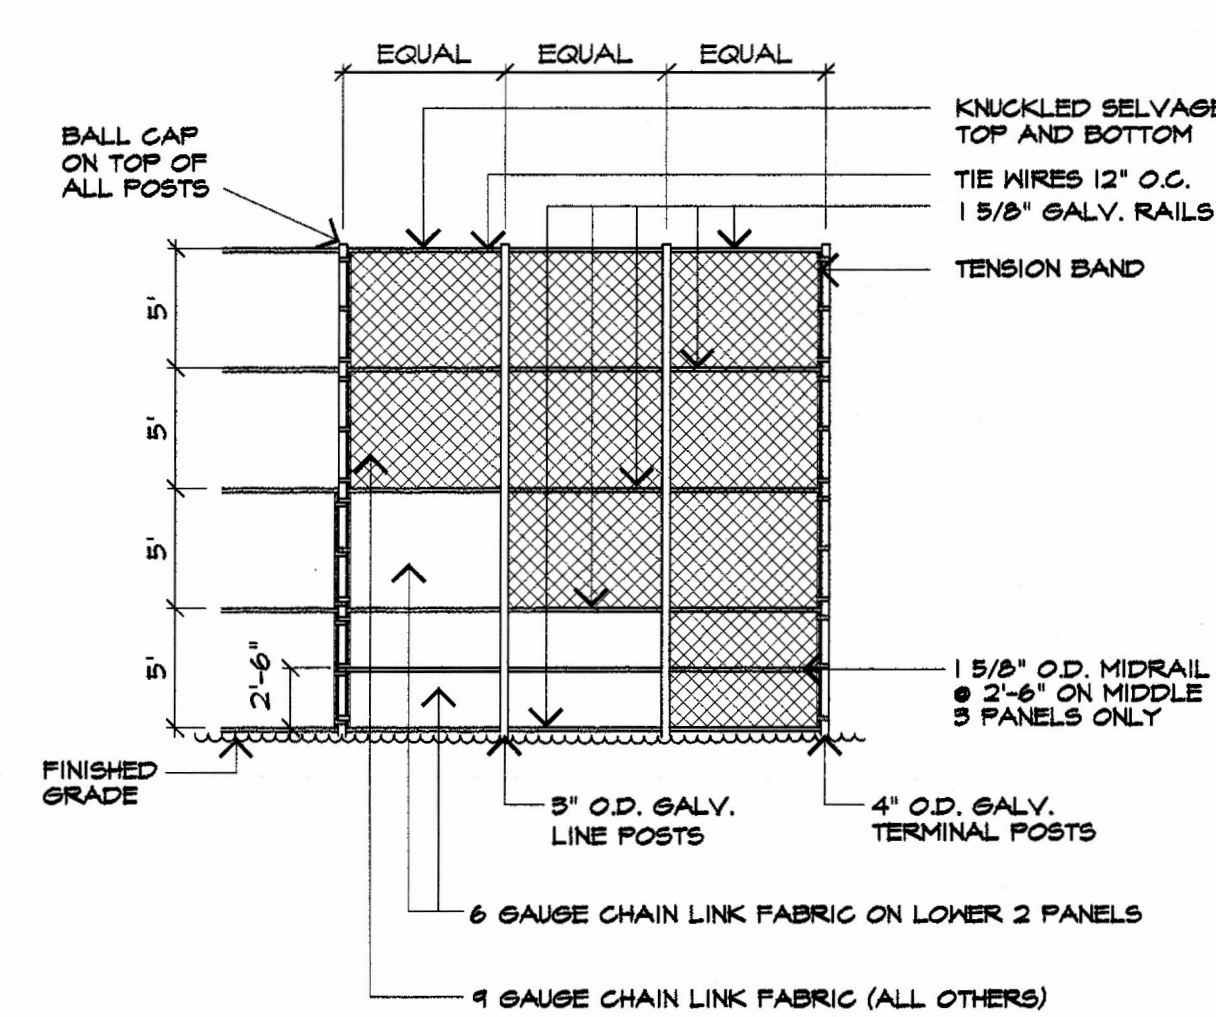

ELEVATION

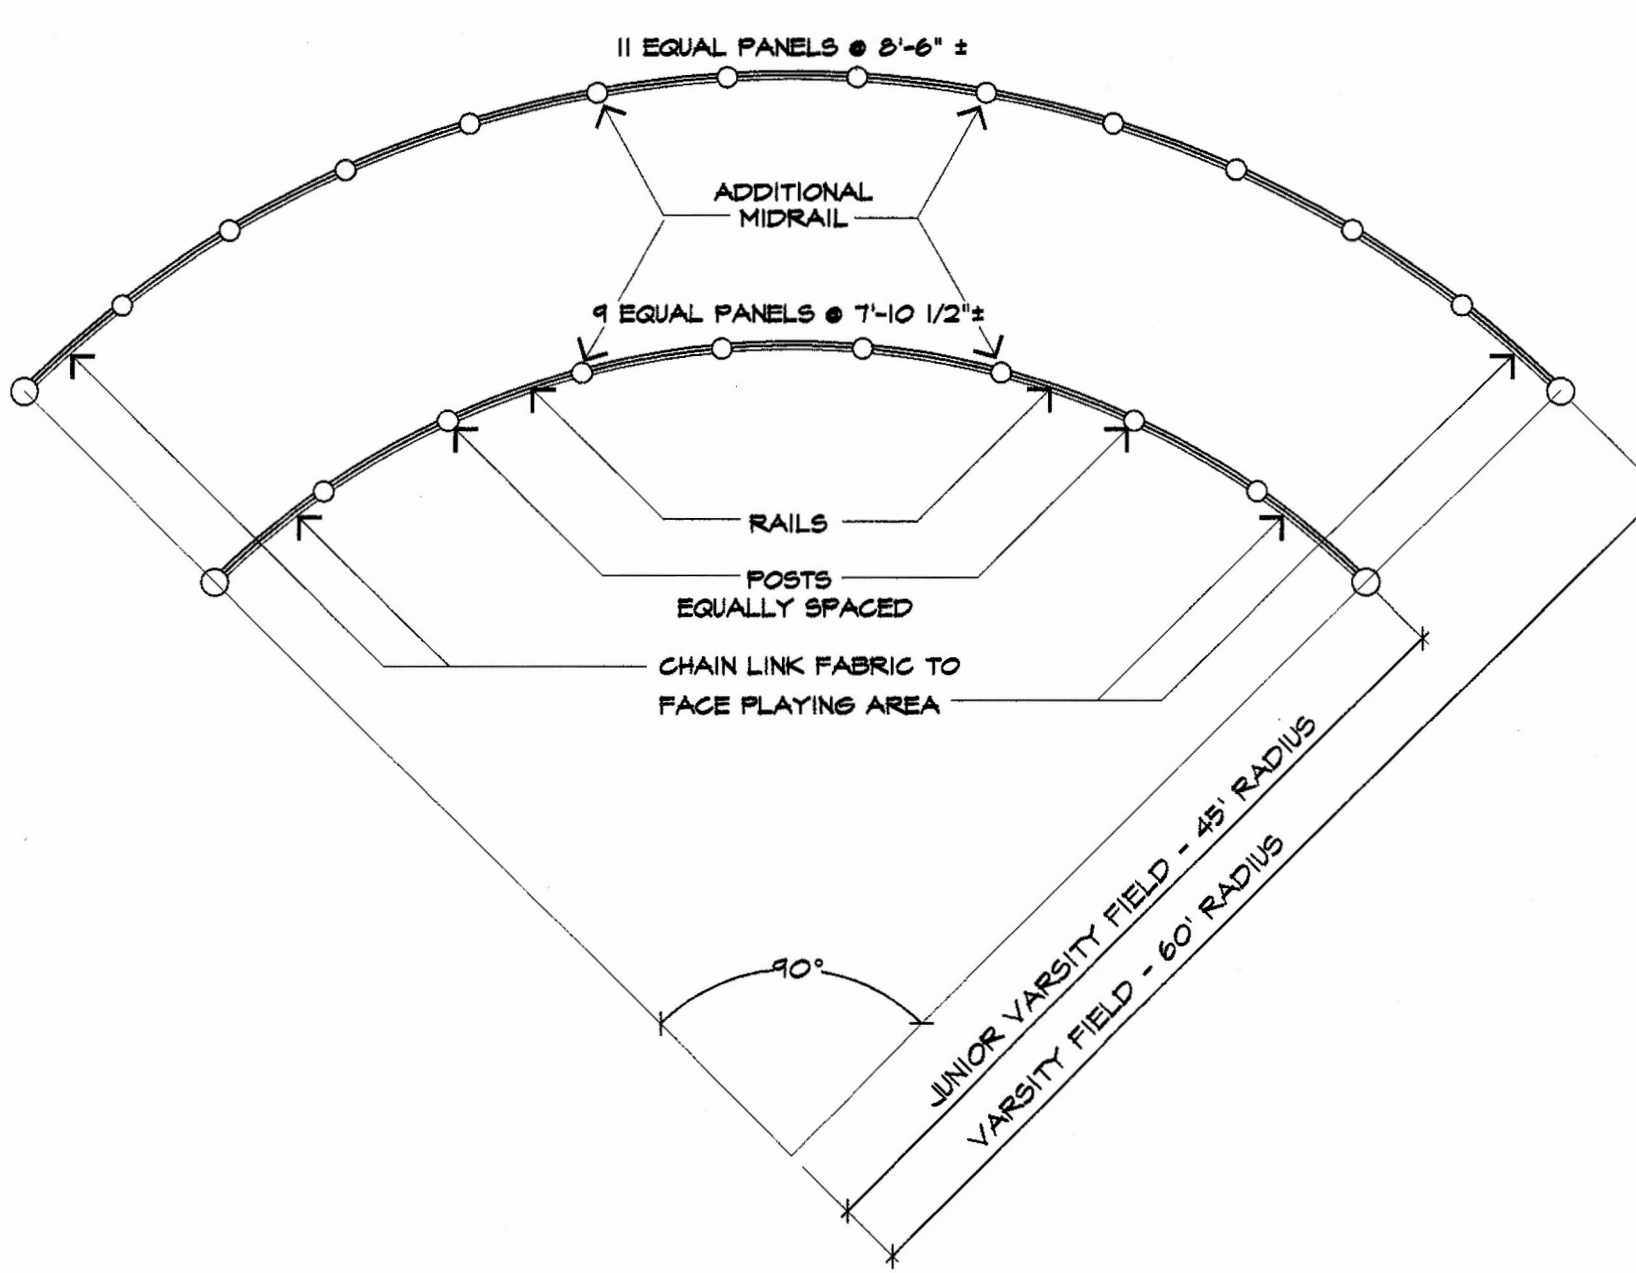

PLAN

BASEBALL BACKSTOP

NTS

This drawing and details on it as an instrument of service, is the property of the architect and may be used for this specific project and shall not be loaned, copied or reproduced without written consent of the architect.

BLADES + GOVEN
LANDSCAPE ARCHITECTS
1057 BROAD STREET
BRIDGEPORT, CT 06604
PHONE (203)336-1776 FAX (203)336-0648

PROFESSIONAL SEAL

PRINCIPAL IN CHARGE B. BLADES
LANDSCAPE ARCHITECT BLADES + GOVEN
DRAWN BY K. ALLEN



FLETCHER THOMPSON

ARCHITECTURE / ENGINEERING / INTERIOR DESIGN

FLETCHER-THOMPSON, INC.
TWO LAFAYETTE SQUARE
BRIDGEPORT, CT 06604-3944

PROJECT TITLE

NEW MILFORD HIGH SCHOOL

LARSON FARM
NEW MILFORD, CONNECTICUT

STATE PROJECT NO. 096-032N

DRAWING TITLE

SITE DETAILS

NO DATE REVISION BY

DATE **SEPTEMBER 8, 1998**

SCALE **AS NOTED**

PROJECT NO. **49801.06**

DRAWING NO. **L012**